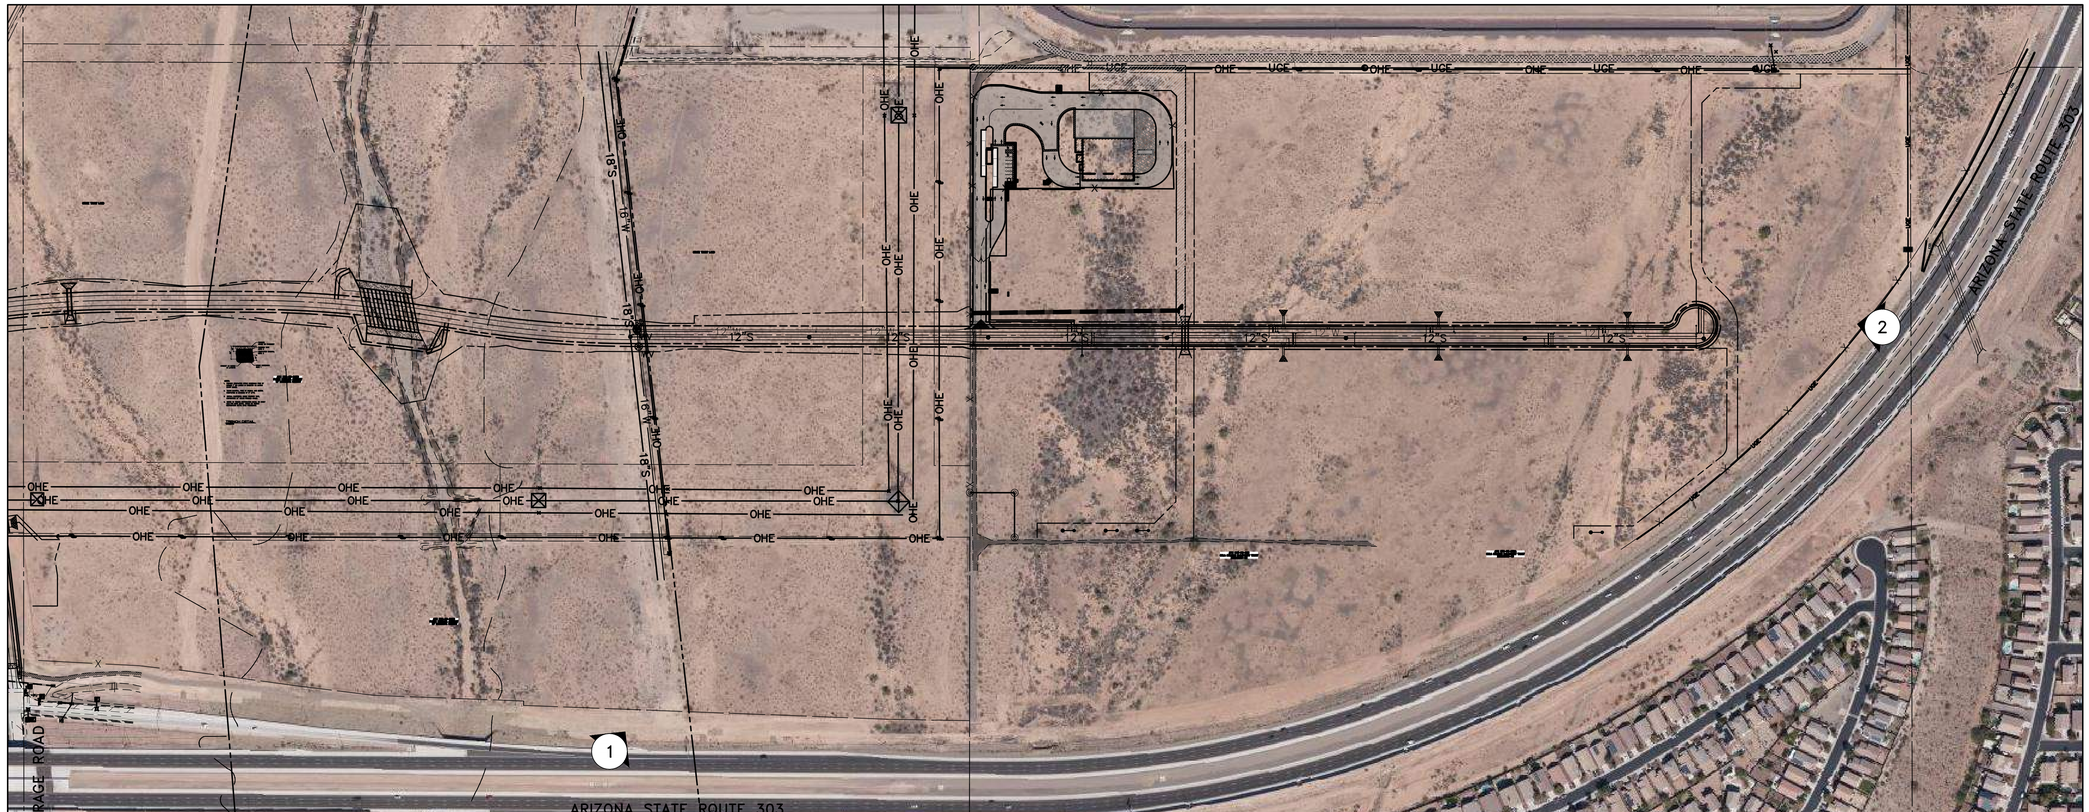

VISUAL RENDERING KEY PLAN

200 0 200 400 FEET

SCALE

1) VISUAL RENDERING VIEW FROM ARIZONA STATE ROUTE 303 OFF RAMP TO N. EL MIRAGE ROAD LOOKING NORTHEAST TOWARDS THE SITE

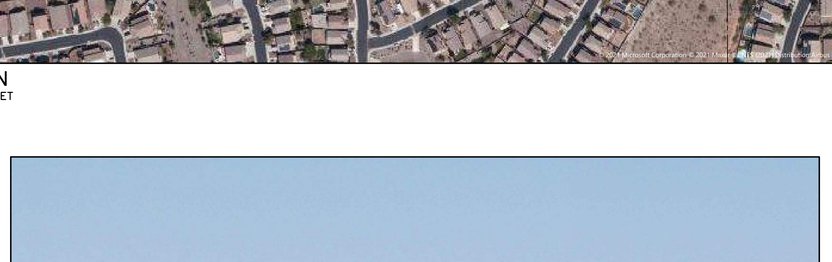

2) VISUAL RENDERING VIEW FROM VIEW FROM ARIZONA STATE ROUTE 303 LOOKING WEST TOWARDS THE SITE

REPUBLIC SERVICES

CORPORATE HEADQUARTERS
18500 N. ALLIED WAY
PHOENIX, AZ 85054
(480) 627-2700

Larson Design Group

1000 COMMERCE PARK DRIVE
SUITE 201
WILLIAMSPORT, PA 17701
(570) 323-6603

COPYRIGHT © 2021 REPUBLIC SERVICES
ALL RIGHTS RESERVED.
THESE DRAWINGS REMAIN THE PROPERTY OF REPUBLIC SERVICES. ANY RE-USE OF THESE DRAWINGS WITHOUT THE EXPRESS WRITTEN CONSENT OF REPUBLIC SERVICES IS PROHIBITED.

NO.	DATE

COMMENTS

REPUBLIC SERVICES
WEST WING TRANSFER FACILITY
MARICOPA COUNTY, ARIZONA 85373

RENDERING PLAN AND VIEW MAP

DRAWN BY:	APPROVED BY:
SAH	CMS

PROJECT NUMBER: 12189-079

DATE PRINTED: 02/AUG/2021

SHEET NUMBER: **C4**

ZONING SUBMISSION

I:\FILES\Projects\12189-079\11-Design-Pl\12189-079 - Zoning Set.dwg